TENTATIVE PARCEL MAP NO. 1622

IN THE CITY OF GLENDALE
FOR SUBDIVISION PURPOSES

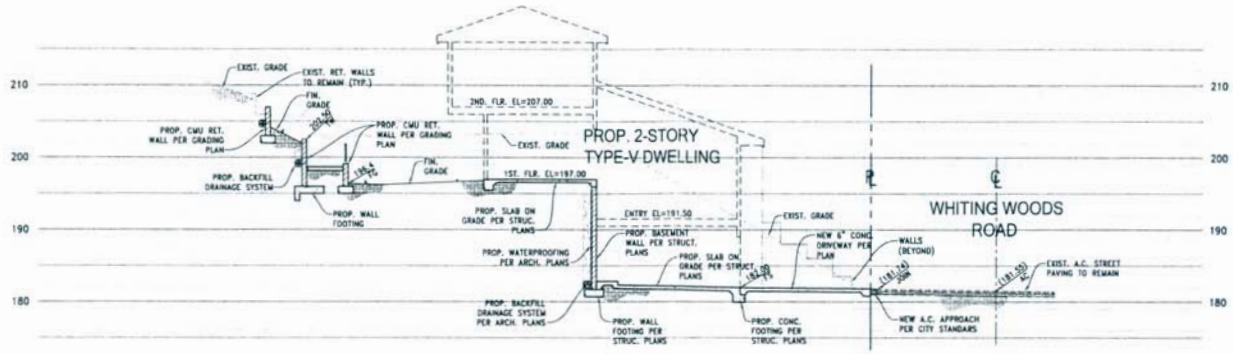

GRADING SECTION (A/1)
SCALE: 1" = 8'-0"

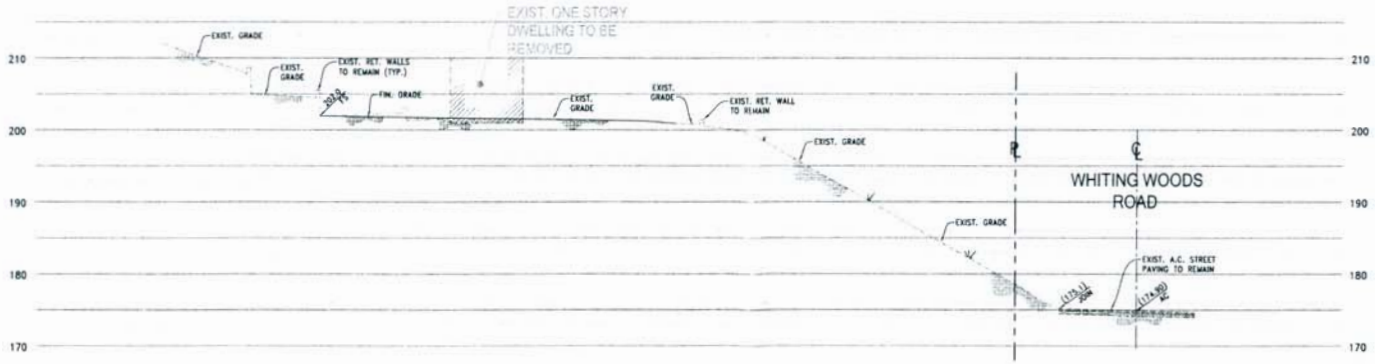

GRADING SECTION (B/1)
SCALE: 1" = 8'-0"

REGISTERED PROFESSIONAL ENGINEER GEORGE G. BOGHOSSIAN C34561 EXP. 9-30-2007 CIVIL STATE OF CALIFORNIA

GEORGE G. BOGHOSSIAN & ASSOC., INC.
CIVIL ENGINEERS, LAND PLANNERS, SURVEYORS
1111 W. BRAND BLVD., SUITE 202
GLENDALE, CA 91202 (818) 241-0888
FAX: (818) 241-0890

PLANS PREPARED UNDER THE DIRECTION OF GEORGE G. BOGHOSSIAN

R.E.E. 34561 U.E. EXP. 9-30-2007 DATE

DRAWN BY: R.A.	
REVISED: 4-05-07	
SCALE: 1"=8'	
DATE: 10/26/06	
JOB NO. 06-768	
SHEET 2 OF 3	